Original

Deposit No. 1373/2006

METRIC

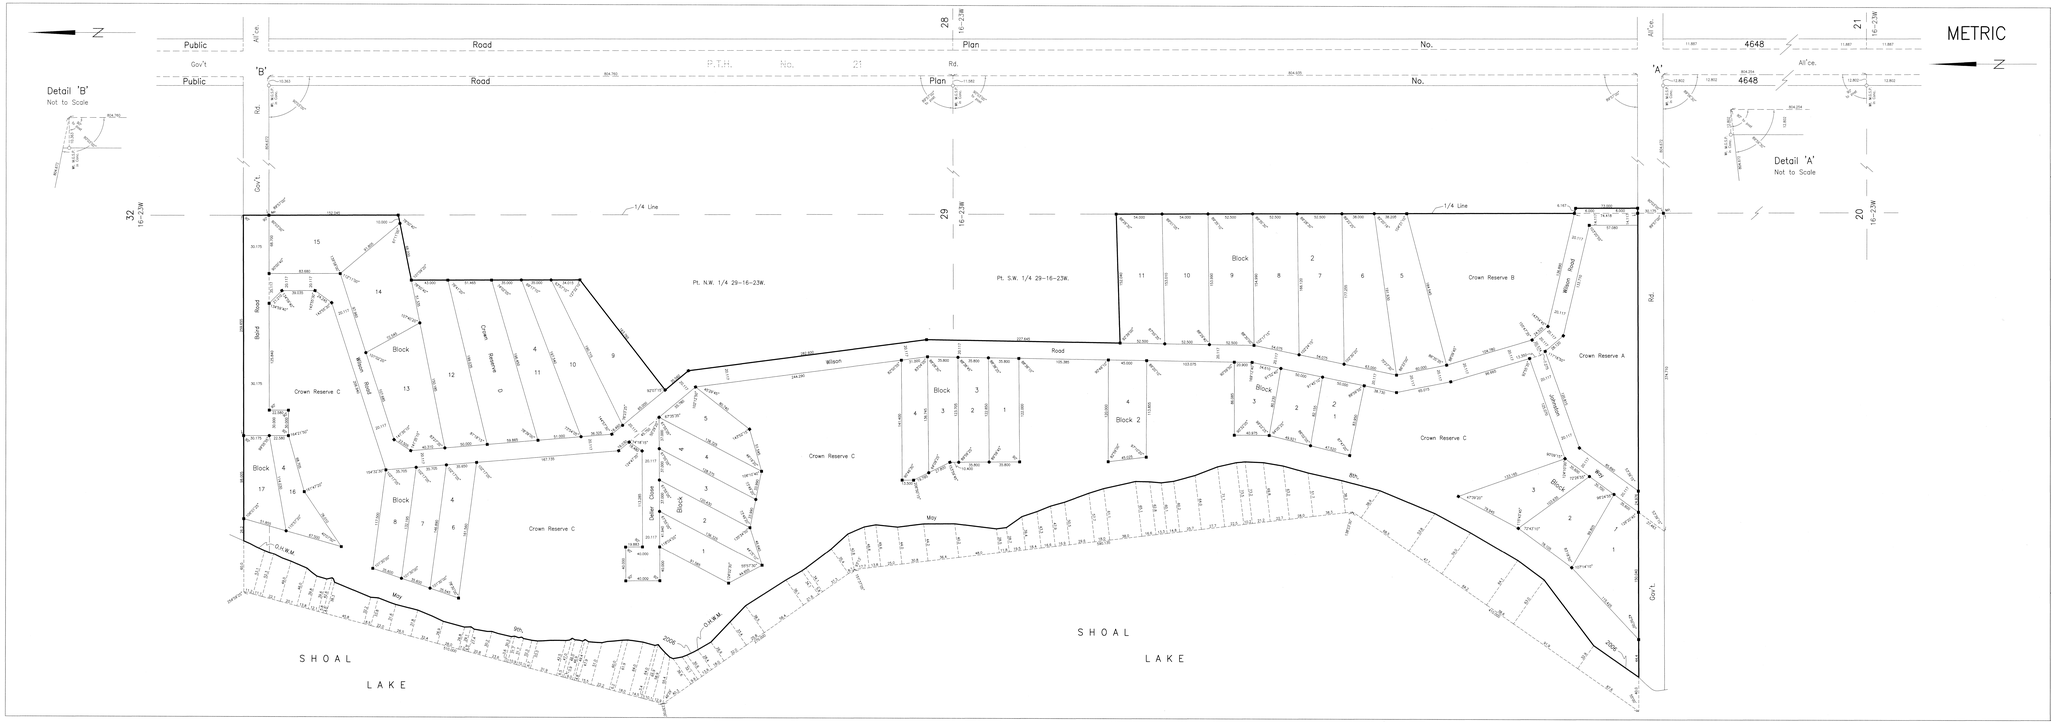

PLAN OF SUBDIVISION
of part of
W. 1/2 and S.E. 1/4 Section 29
And Government Road Allowance
(Closed by Instrument No. 1061011)
Twp. 16 Rge. 23 W.P.M.

R.M. OF SHOAL LAKE
MANITOBA

SCALE 1:1500

0 25 50 100 150

NOTES

All distances are in metres and may be converted to feet by multiplying by 3.28084

Survey monuments found on the ground are described and are shown thus _ _ _ _ _ _ _ _ _ _ ○

Iron posts 0.025 x 0.025 x 0.914, marked M.L.S., N.R., are placed at all points shown thus _ _ _ _ _ _ ●

Iron posts 0.019 x 0.019 x 0.762, marked N.R., are placed at all points shown thus _ _ _ _ _ _ _ ●

Marker posts with public warning plates were placed at all points shown thus _ _ _ _ _ _ _ _ MP

Land affected by the registration of this plan is shown bordered thus _ _ _ _ _ _ _ _ _ _ _ _ _ _

All measurements to the Ordinary High Water Mark of Shoal Lake are at right angles to the Traverse line unless otherwise shown.

All plans referred to are on record in the Neepawa Land Titles Office.

Government Road Allowances shown on this plan are 30.175 metres in perpendicular width

AFFIDAVIT

I, William Lee Morris, of the City of Dauphin, Manitoba Land Surveyor, make oath and say that I did personally superintend the survey represented by this plan, which was carried out between the 17th day of January, 2006 and September 14th, 2006 and that the survey and plan are correct and true to the best of my knowledge and belief.

W. Lee Morris
M.L.S.

Sworn to before me at Dauphin
this 29th day of SEPTEMBER A.D. 2007

Nora L. Wawerchuk
A Commissioner For Oaths
in and for The Province of Manitoba
My Commission Expires MARCH 4, 2009

APPROVALS

Approved
this 28th day of September A.D. 2007

F. W. Lehman
Director of Surveys

Approved
this 28th day of September A.D. 2007

F. W. Lehman
Minister of Conservation

This approval is valid for 60 days unless registered.

Approved this 17th day of October A.D. 2007

For Registrar General

Re-approved this _ _ day of _ _ _ _ _ _ A.D. 20_ _

For Registrar General

REGISTRATION

Entered and registered in the Neepawa Land Titles Office
this 17 day of October A.D. 2007
as PLAN No. 16678

For Registrar Registrar

Registration No. 1061012

EXAMINER OF SURVEYS

This Approval is Valid for 12 months unless registered.

Approved this 4th day of October A.D. 2007

Examiner of Surveys

Re-approved this _ _ day of _ _ _ _ _ _ A.D. 20_ _

Examiner of Surveys

CONSERVATION
SURVEY SERVICES
1007 CENTURY STREET
WINNIPEG MB

Manitoba

File 2005187 FB. 2812 & 2704